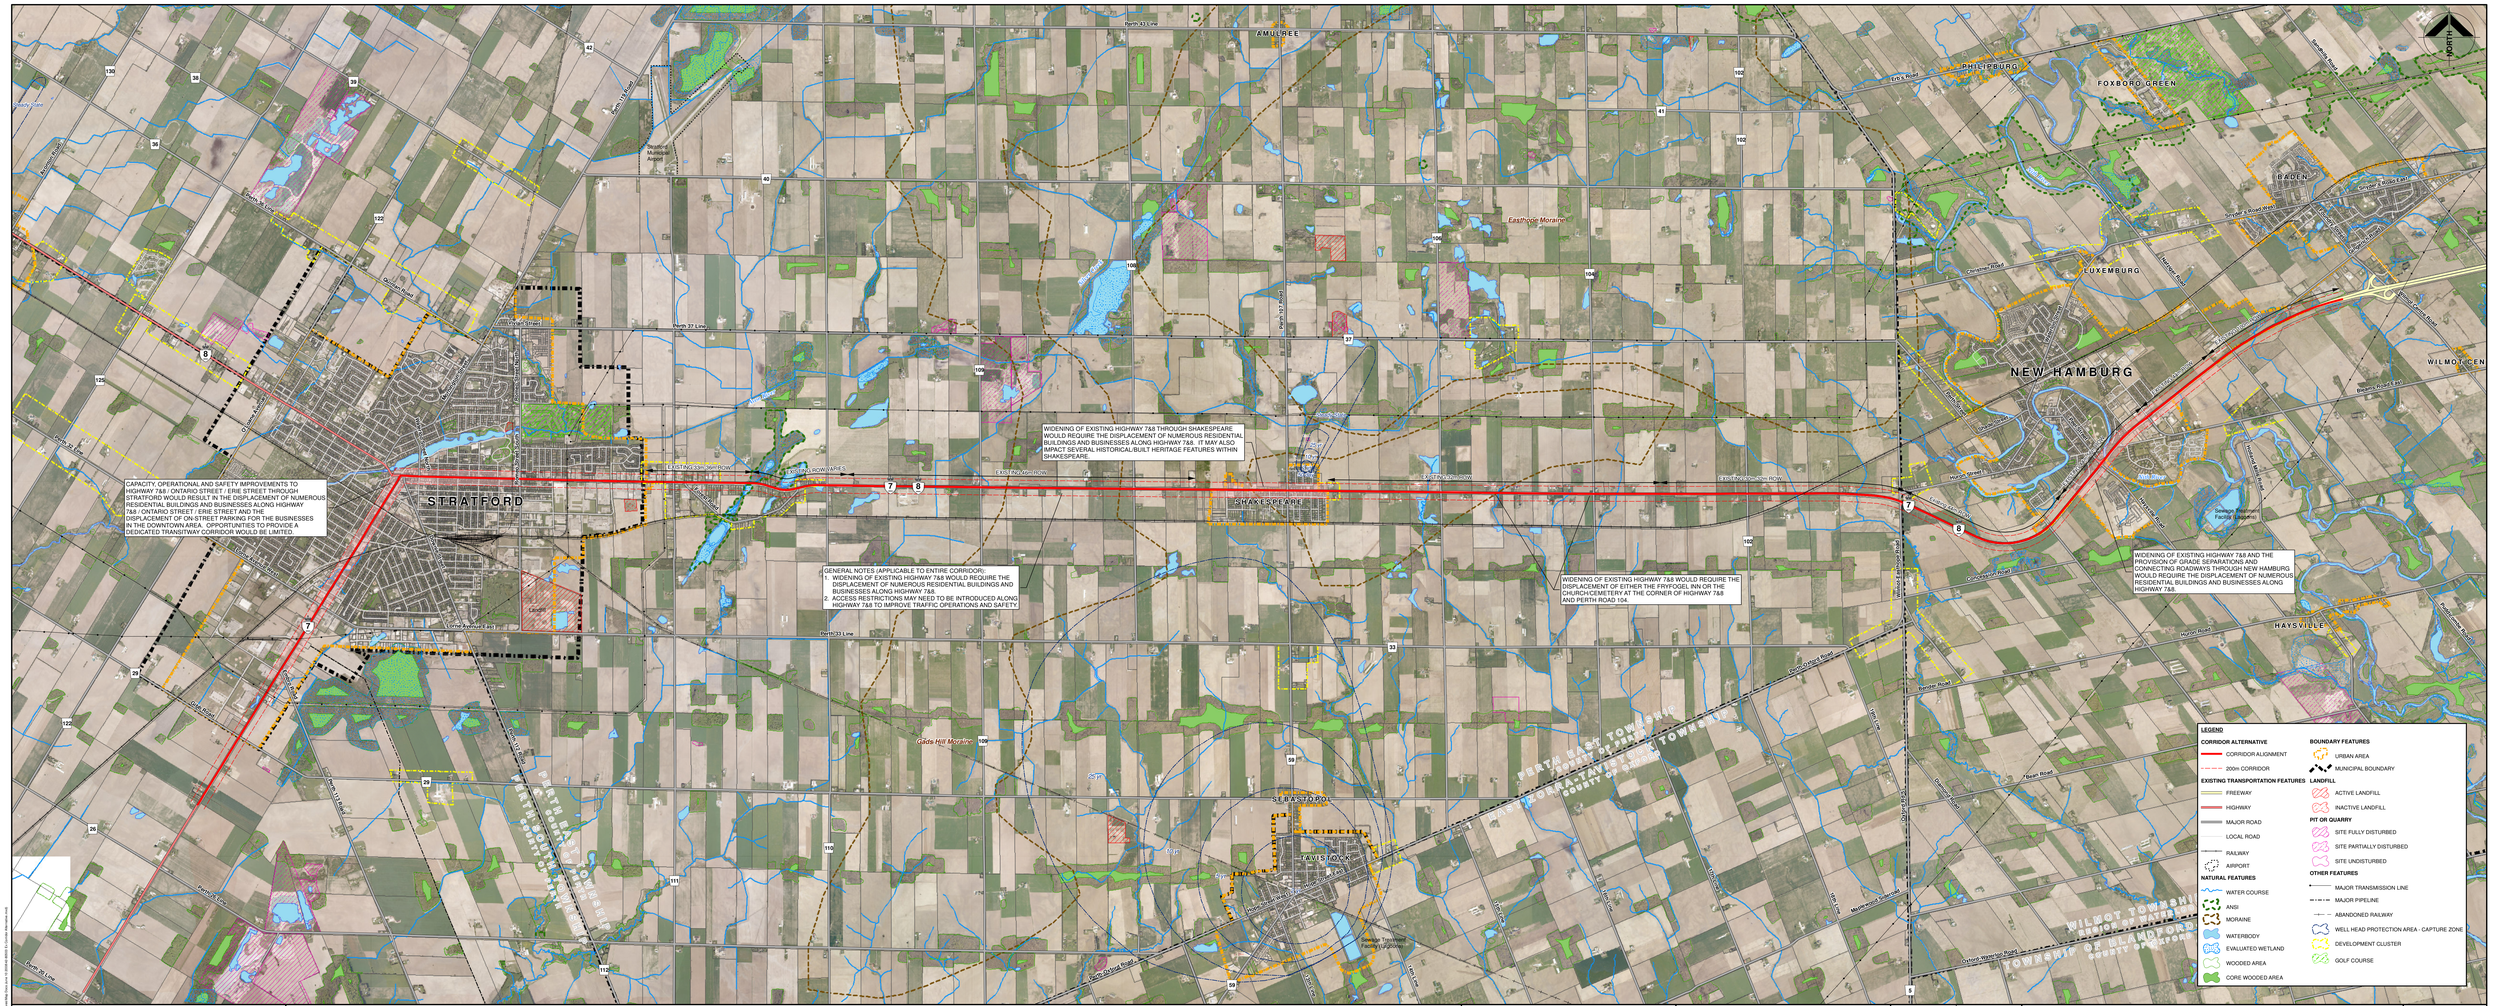

engineers architects planners
Totten Sims Hubicki Associates (1997) Limited
300 Water Street
Whitby, Ontario
L1N 9J2
TEL: 905-668-9363
FAX: 905-668-0221
E-mail tsh@tsh.ca
www.tsh.ca

NOTES:
AERIAL PHOTOGRAPHY OBTAINED 2006.

CLIENT: Ontario

PREPARED BY: ---	CHECKED BY: ---
DESIGNED BY: ---	APPROVED BY: ---
SCALE: 1:25,000	DATE: JUNE - 2008

PROJECT: HIGHWAY 7/8 TRANSPORTATION CORRIDOR PLANNING STUDY AND CLASS ENVIRONMENTAL ASSESSMENT

DRAWING: **EXISTING CORRIDOR ALTERNATIVE**

PROJECT No.: 42-80503

MAP: 1