SEGMENT G - ALTERNATIVE G1
HURON ST
BERGBY CT
HWY 7/8
HWY 7/8 OVER RIVER
GREENWOOD
PROPOSED 6-LANE
PROPOSED 4-LANE
PROPOSED 2-LANE
PROPOSED 4-LANE
PROPOSED 2-LANE
PROPOSED 4-LANE
PROPOSED 2

SEGMENT G - ALTERNATIVE G2

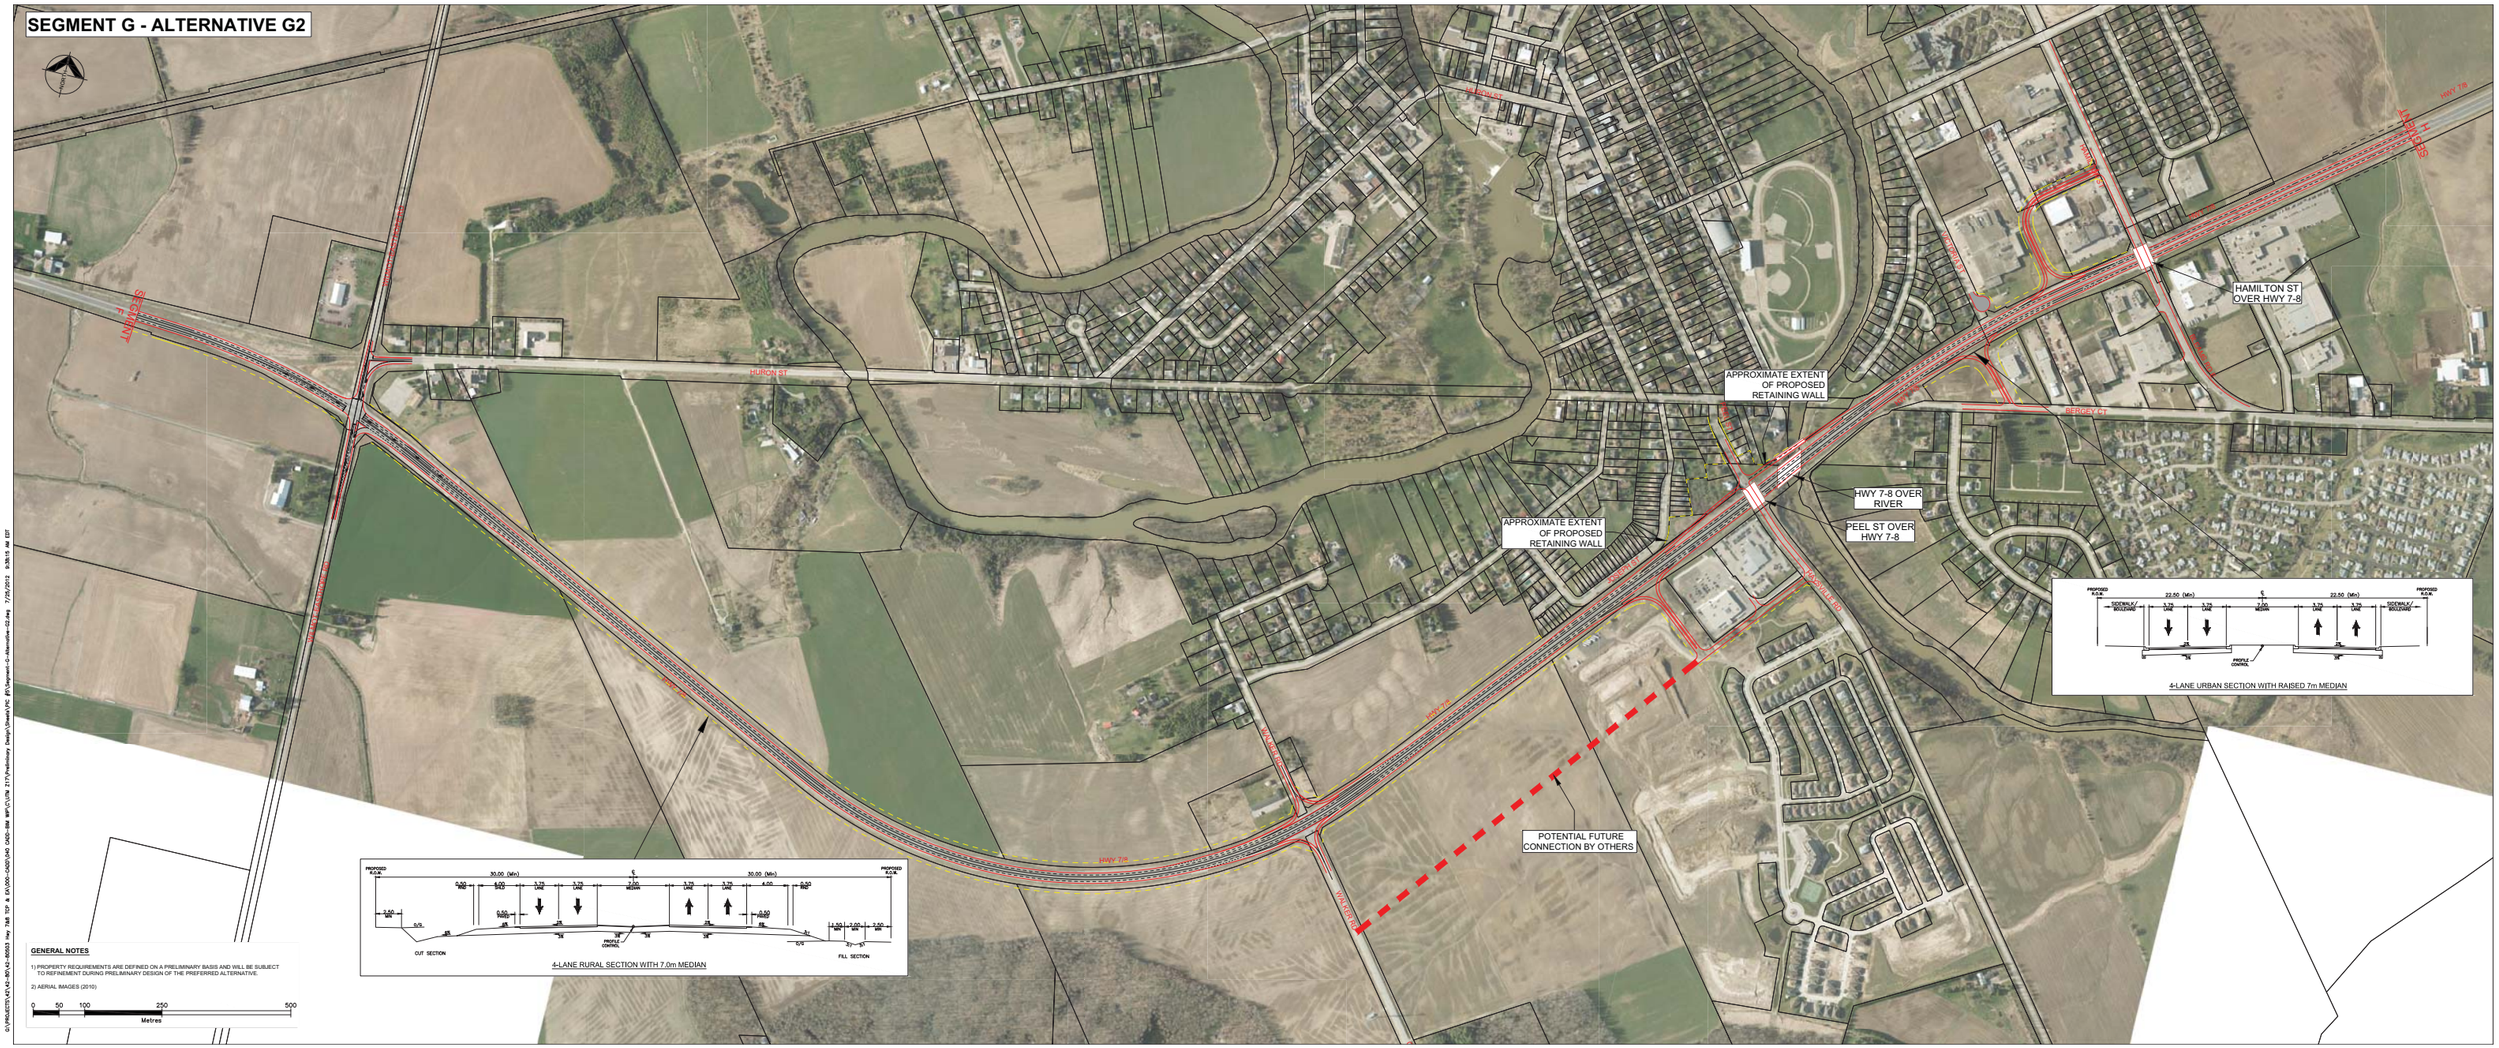

GENERAL NOTES

1) PROPERTY REQUIREMENTS ARE DEFINED ON A PRELIMINARY BASIS AND WILL BE SUBJECT TO REFINEMENT DURING PRELIMINARY DESIGN OF THE PREFERRED ALTERNATIVE.

2) AERIAL IMAGES (2010)

0 50 100 250 500
Metres

E:\PROJECTS\KS-80-12-40003 Hwy 7&8 TCP & EA\000-0000\040 000-SM MP\CLIVE 717\Preliminary Design\Drawing\PC (F)\Segment-G-Alternative-G2.dwg 7/25/2012 9:35:15 AM EDT